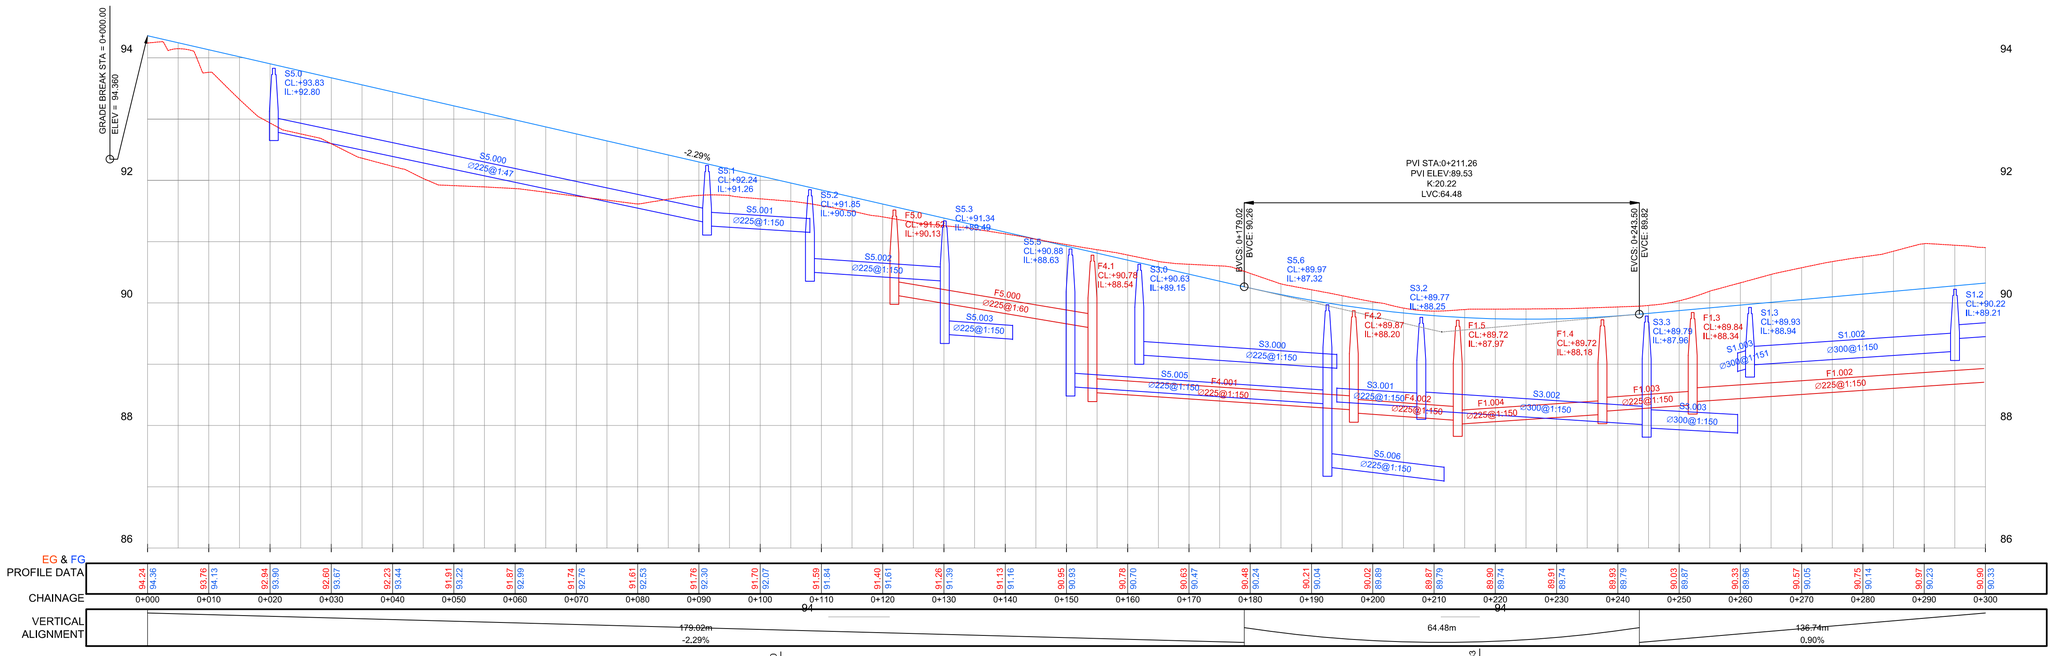

ROAD A PROFILE
Horizontal Scale 1:500
Vertical Scale 1:50

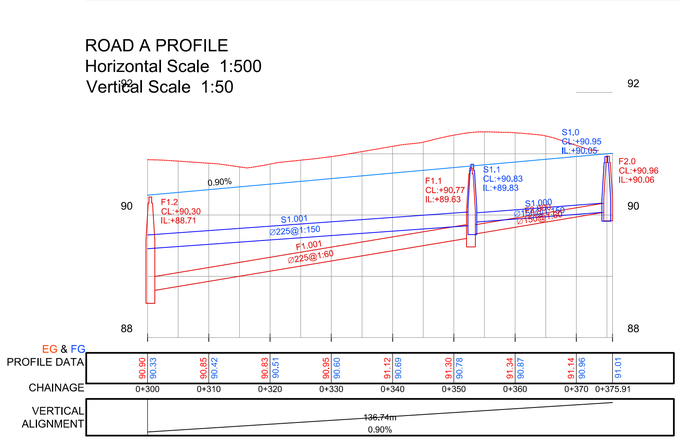

ROAD A PROFILE
Horizontal Scale 1:500
Vertical Scale 1:50

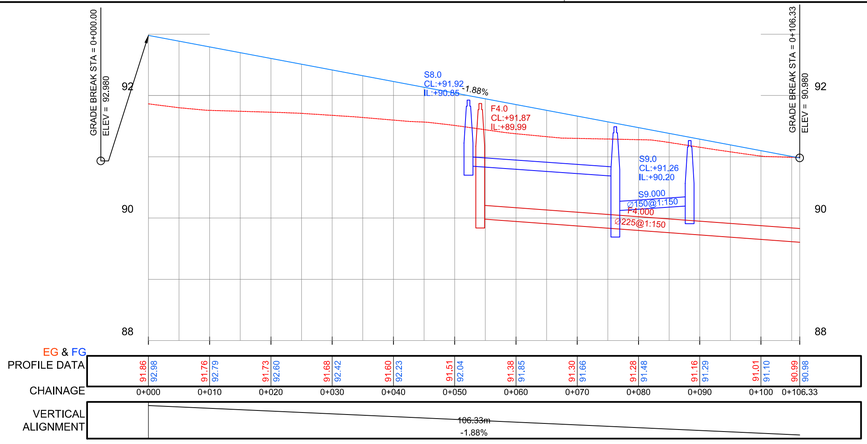

ROAD B PROFILE
Horizontal Scale 1:500
Vertical Scale 1:50

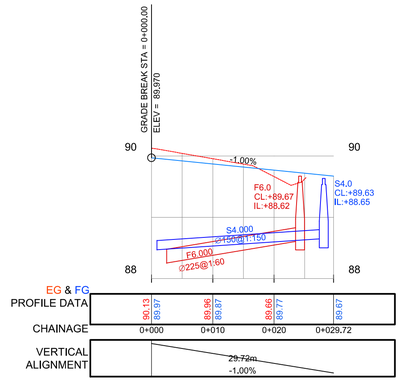

ROAD C PROFILE
Horizontal Scale 1:500
Vertical Scale 1:50

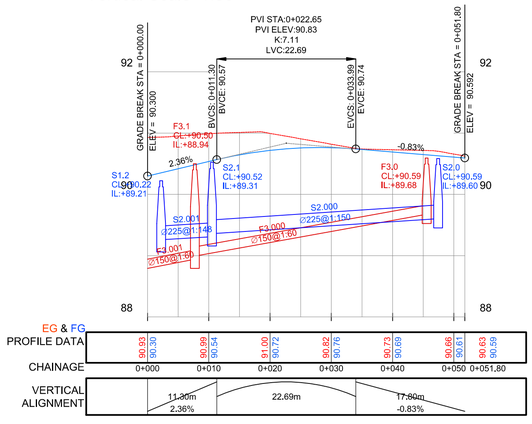

ROAD D PROFILE
Horizontal Scale 1:500
Vertical Scale 1:50

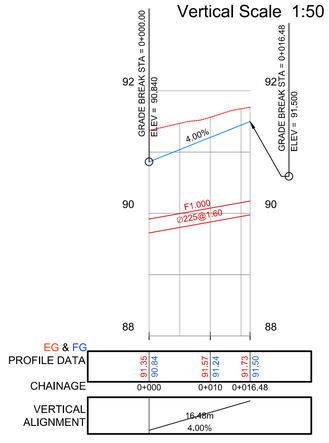

ROAD E PROFILE
Horizontal Scale 1:500
Vertical Scale 1:50

NOTES

1. THIS DRAWING IS TO BE READ IN CONJUNCTION WITH ALL ENGINEERS & ARCHITECT'S DRAWINGS.FIGURED DIMENSIONS ONLY (NOT SCALING) TO BE USED. WHERE A CONFLICT OF INFORMATION EXISTS OR IF IN ANY DOUBT - ASK .
2. CONSULTANTS TO BE INFORMED IMMEDIATELY OF ANY DISCREPANCIES BEFORE WORK PROCEEDS.

NOT FOR CONSTRUCTION

ROAD PROFILES LEGEND

EX. GROUND PROFILE

DESIGNED ROAD PROFILE

FOUL SEWER DRAINAGE PIPE

FOUL SEWER DRAINAGE MH

STORM SEWER DRAINAGE PIPE

FOUL SEWER DRAINAGE MH

FOUL SEWER NOTES:

1. CONCRETE SURROUND TYPE 'D' IN ACCORDANCE WITH IRISH WATER STANDARD DETAIL DRAWING 'STD-WW-08' (IW-CDS-5030-01 REV 03 DEC 2017) SHALL BE PROVIDED WHERE MINIMUM PIPE COVER OF 1.2m ON ROADWAYS IS NOT ACHIEVED.
2. ABSOLUTE MINIMUM DEPTH OF COVER ABOVE EXTERNAL CROWN OF THE PIPE SHALL BE 750mm.

ISSUE	DATE	DESCRIPTION	DRW	ORG
PL03	18.03.20	REVISED FOR PLANNING	A.W	J.R
PL02	16.03.20	ISSUED FOR PLANNING	A.W	J.R
PL01	03.03.20	ISSUED FOR PRE-PLANNING	A.W	J.R

Jason Redmond & Associates Consulting Engineers
Civil Structural
Project Management
5 Lismard Court, Portlaoise,
Co. Laois.
PH: 05786 81155
Email: info@jrassc.ie

CLIENT: ARDAIN DEVELOPMENTS

PROJECT: PROPOSED RESIDENTIAL DEVELOPMENT AT RAILWAY ST. PORTLAOISE, CO. LAOIS

TITLE: ROADS LONGITUDINAL LAYOUT

DATE: 27.02.2020

SCALE @ A1: 1:500&1:50

DRAWING TITLE: 17.168-206

REVISION: PL03

THIS DRAWING IS COPYRIGHT AND SHOULD NOT BE REPRODUCED IN WHOLE OR IN PART WITHOUT THE WRITTEN PERMISSION OF JASON REDMOND AND ASSOCIATES. THIS DRAWING SHOULD NOT BE SCALED AND ONLY FIGURED DIMENSIONS ARE TO BE WORKED FROM. ANY DISCREPANCY IS TO BE REFERRED TO JASON REDMOND AND ASSOCIATES BEFORE PROCEEDING.

DWG LOCATION: Z:\DRAWINGS\2017\17.168 RAILWAY STREET SITE\01 JRASSC\00 CURRENT\17.168 CIVIL3D

ORIGINAL SIZE - A1 | 20mm | 40mm | 60mm | 80mm | 100mm