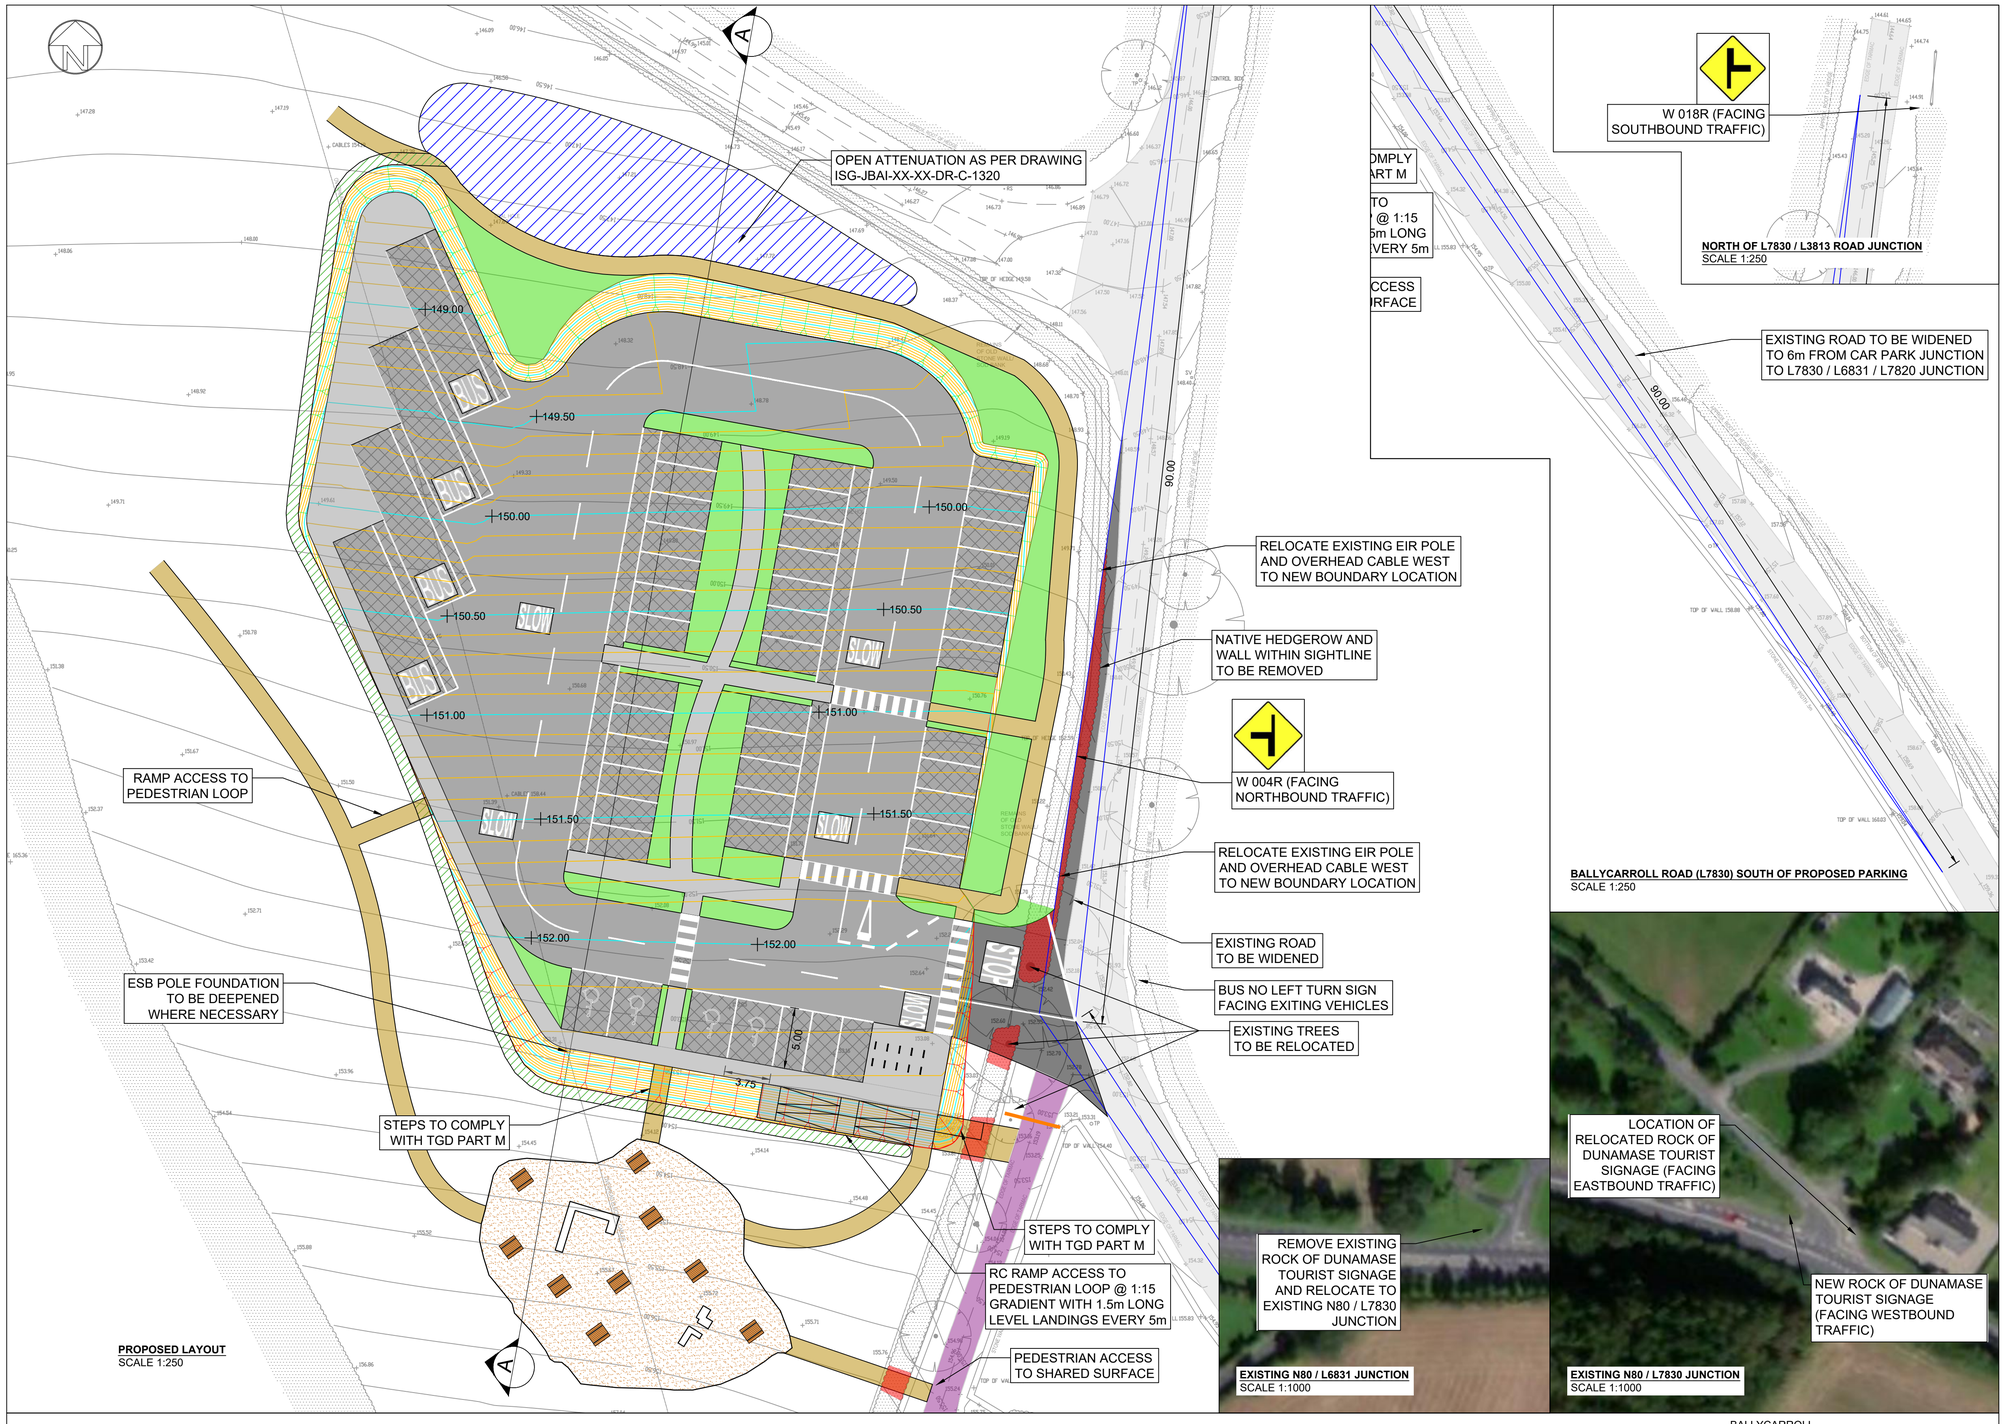

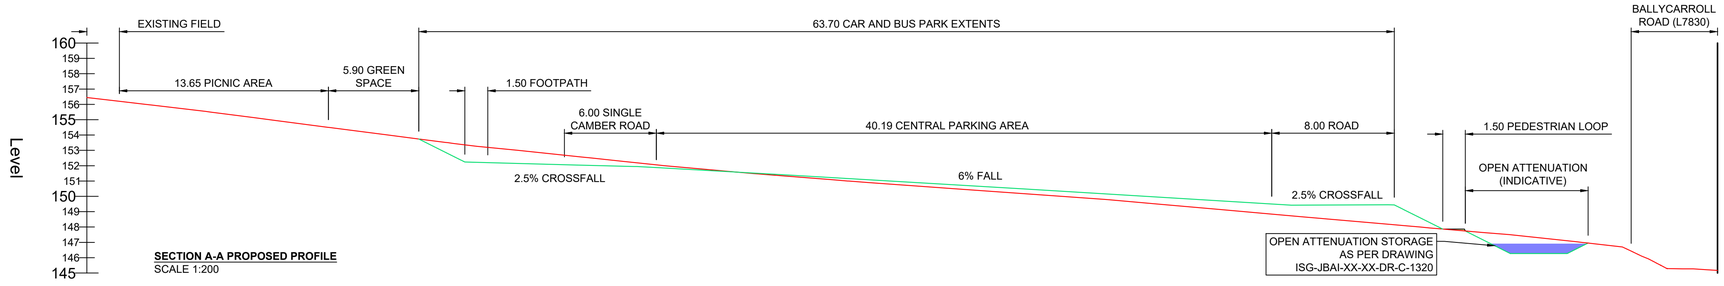

SECTION A-A PROPOSED PROFILE
SCALE 1:200

No.	Construction Risk	Maintenance Risk	Demolition Risk
1			
2			

In addition to the hazards/risks normally associated with the types of work detailed on this drawing take note of the above.

SAFETY, HEALTH AND ENVIRONMENTAL INFORMATION BOX

DRAWING NOTES

1. ALL DIMENSIONS SHOWN ARE IN METRES UNLESS OTHERWISE STATED AND LEVELS IN METRES TO ORDNANCE DATUM.
2. DO NOT SCALE FROM THIS DRAWING. ALL DIMENSIONS MUST BE CHECKED/VERIFIED ON SITE.
3. ANY DISCREPANCIES NOTED ON SITE ARE TO BE REPORTED TO THE ENGINEER IMMEDIATELY.
4. THE LOCATIONS OF ANY KNOWN SERVICES SHOWN ON THIS DRAWING ARE APPROXIMATE AND FOR GUIDANCE ONLY. THE CONTRACTOR WILL CONFIRM THE LOCATION OF ANY SERVICES PRIOR TO THE COMMENCEMENT OF ANY WORKS.
5. THE ELECTRONIC VERSION OF THIS DRAWING IS NOT TO BE USED FOR SETTING OUT.
6. ALL PROPOSED ROAD MARKINGS AND SIGNAGE ARE TO BE MANUFACTURED AND POSITIONED IN LINE WITH THE REQUIREMENTS OF THE TRAFFIC SIGNS MANUAL 2019 BY THE DEPARTMENT OF TRANSPORT AND TAKE INTO CONSIDERATION THE EXISTING ROAD CONDITIONS IN AND AROUND THE ROCK OF DUNAMASE SITE. ALL RELOCATED SIGNAGE MUST ADHERE TO THE PARAMETERS SET OUT IN THE TRAFFIC SIGNS MANUAL.

LEGEND

- PROPOSED ROAD SURFACE
- PROPOSED ACCESS WITHIN PARKING AREA
- PROPOSED PEDESTRIAN LOOP
- PROPOSED PERMEABLE PAVING
- PROPOSED SWALE
- PROPOSED SHARED SURFACE
- NATIVE HEDGEROW TO BE RELOCATED
- EXISTING CARRIAGEWAY
- PROPOSED PLANTING AREA
- PROPOSED OPEN ATTENUATION
- PROPOSED PEDESTRIAN CROSSING
- 90m SIGHTLINE WITH 3m SETBACK BASED ON LAOIS COUNTY COUNCIL ROADS AND PARKING STANDARDS
- PROPOSED BARRIER
- PROPOSED CONTOURS AT 0.5m INTERVALS
- PROPOSED CONTOURS AT 0.1m INTERVALS
- XXX.XX PROPOSED SPOT LEVEL
- PROPOSED GROUND LEVEL
- EXISTING GROUND LEVEL

P06	Comments	LAYOUT REVISED.								
Rev.:	Date	06/03/23	Drawn	PB	Designed	PB	Checked	MOD	Approved	MOD
P05	Comments	LAYOUT REVISED.								
Rev.:	Date	21/02/23	Drawn	PB	Designed	PB	Checked	MOD	Approved	MOD
P04	Comments	LAYOUT REVISED.								
Rev.:	Date	15/02/23	Drawn	PB	Designed	PB	Checked	MOD	Approved	MOD
P03	Comments	LAYOUT REVISED.								
Rev.:	Date	27/01/23	Drawn	PB	Designed	PB	Checked	MOD	Approved	MOD
P02	Comments	LAYOUT REVISED.								
Rev.:	Date	20/01/23	Drawn	PB	Designed	PB	Checked	MOD	Approved	MOD
P01	Comments	ISSUED FOR ROAD SAFETY AUDIT.								
Rev.:	Date	22/12/22	Drawn	PB	Designed	PB	Checked	MOD	Approved	MOD

Client Approval

- A - Approved
- B - Approved with Revisions
- C - Do Not Use

24 Grove Island
Corbally
Limerick
Ireland
V94 312N

T +353 (0)61 345 463
E info@jbaconsulting.com

www.jbaconsulting.com
Twitter @JBAConsulting

Project

ROCK OF DUNAMASE CAR PARK

Title

PROPOSED PARKING LAYOUT

for

Client

LAOIS COUNTY COUNCIL

The property of this drawing and design vested in Jeremy Benn Associates Ltd. It shall not be reproduced in whole or in part, nor disclosed to a third party, without the prior written consent of Jeremy Benn Associates Ltd.

Drawn:	PB 22/12/2022	Designed:	PB 22/12/2022
Checked:	MOD 22/12/2022	Approved:	MOD 22/12/2022
Project Reference:	2022s0968 / ISG	Scale:	AS STATED @ A1
Drawing Number:	ISG-JBAI-XX-XX-DR-C-1310	Status:	S3
		Revision:	P06
		Sheet Size:	A1