SITE LOCATION MAP
SCALE 1:10560

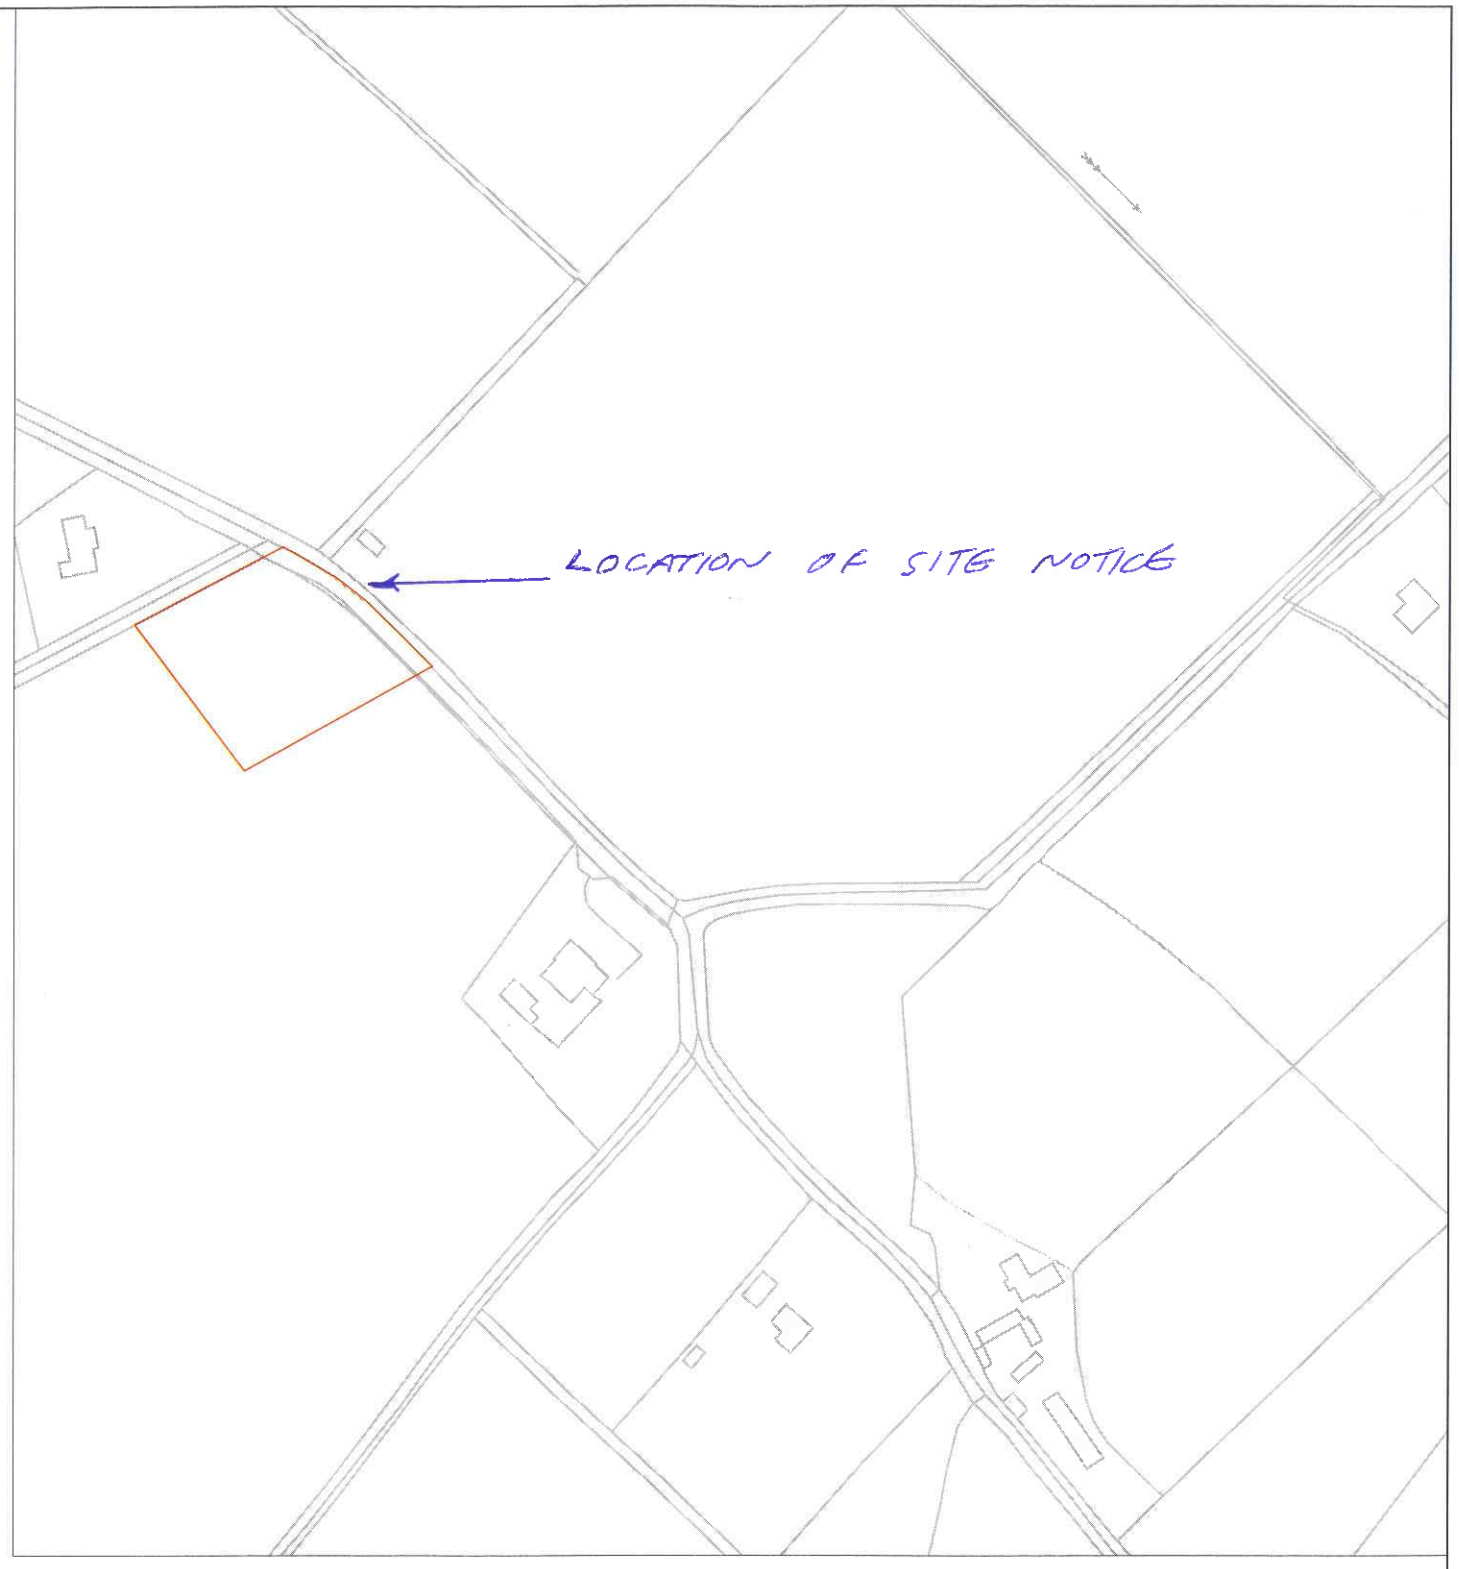

SITE LOCATION MAP
SCALE 1:2500

AREA OF SITE OUTLINED IN RED 1.0 ACRE

AOCA
ENGINEERING CONSULTANTS

Portlaoise Office
Lismard House,
Timahoe Road,
Portlaoise,
Co. Laois.
T:+353 (057)8663244

Dublin Office
Unit E6,
Centrepoint Business Park,
Oak Drive,
Dublin 12.
T:+353 (01) 4243035

Web: www.aoca.ie
Email:info@aoca.ie

Client:	Laois County Council
Address:	Coolroe, Ballybrittas, Co Laois.
Title:	Site Location

Scale:	As Shown	Issue Type:	Part VIII Planning
Drawn By:	D.C	Revision No:	0
Checked By:	D.M	Sheet Size:	A3
Date:	28.05.2020	Area:	
DWG No:	19-021-P-001	Issued By:	Portlaoise

Rev.No.	Revision/Issue	Initials

Reproduced under OSI License No EN00114119

DO NOT SCALE FROM THIS DRAWING. USE FIGURED DIMENSIONS IN ALL CASES VERIFY DIMENSIONS ON SITE AND REPORT ANY DISCREPANCIES TO THE ENGINEERS IMMEDIATELY. THIS DRAWING IS TO BE READ IN CONJUNCTION WITH THE ENGINEERS SPECIFICATION. THIS DRAWING IS COPYRIGHT AND MAY ONLY BE REPRODUCED WITH THE ENGINEERS PERMISSION.