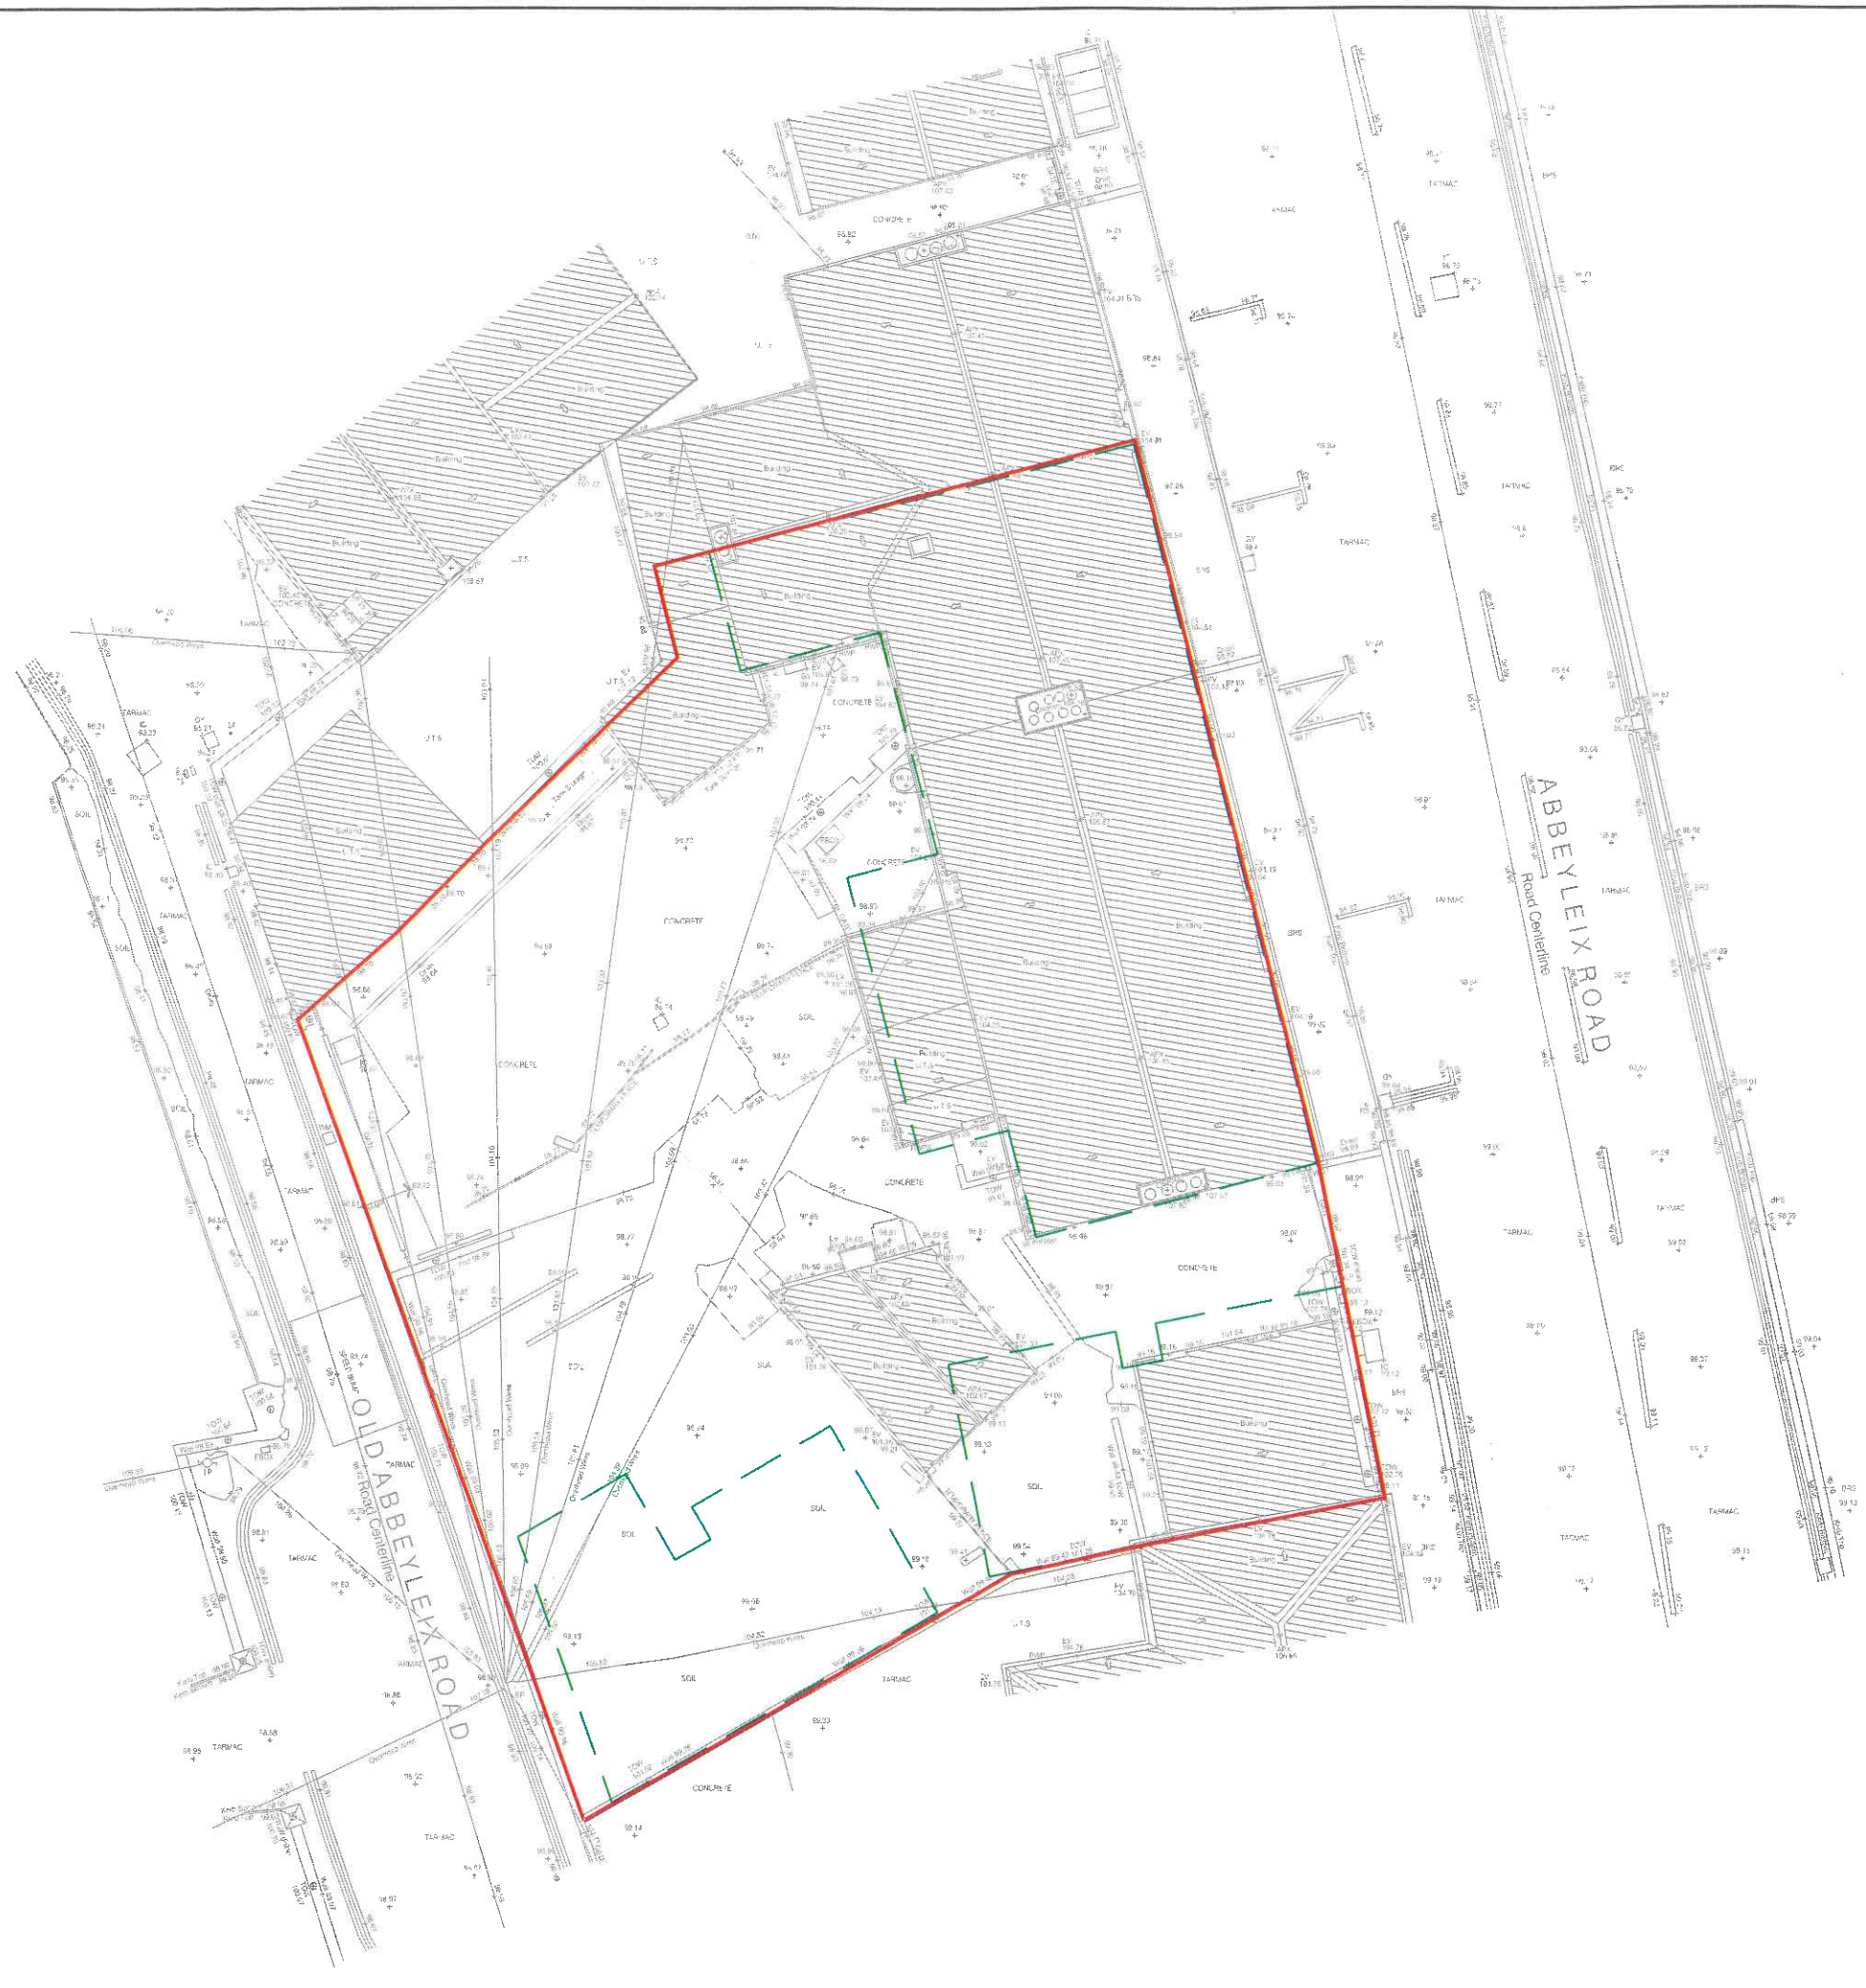

NOTES:

1. THIS DRAWING TO BE READ IN CONJUNCTION WITH ALL RELEVANT ENGINEER'S AND ARCHITECT'S DRAWINGS AND SPECIFICATIONS.
2. FOR FULL SETTING OUT REFER TO ARCHITECT SETTING OUT DRAWINGS
3. ALL LEVELS ARE IN METRES TO ORDNANCE DATUM, MALIN HEAD.

LEGEND:

- PROPOSED BUILDING OUTLINE
- EXISTING BUILDING
- SITE BOUNDARY

No	Revision	Date	By	Chkd	Appd
P01	ISSUED FOR PLANNING	22.12.22	LW	NMcC	-

Project Stage

PLANNING

ROD
ROUGHAN & O'DONOVAN
Consulting Engineers
Civil - Structural - Environmental
Arena House, Arena Road, Sandyford, Dublin 18.
Tel : +353 1 2940000
e-mail : info@rod.ie
www.rod.ie

Client: LAOIS COUNTY COUNCIL

Project Title: HOUSING AT ABBEYLEIX ROAD, PORTLAOISE

Drawing Title: EXISTING SITE LAYOUT

Drawing Number		Rev:
AR-ROD-00-XX-DR-C-0001		P01
Scale: 1:100@A1	Date: 19/12/22	Job No: 21.112.101
Drawn: CY	Checked: NMcC	Approved: -
Status Code: S2 - FOR INFORMATION		

DO NOT SCALE USE FIGURED DIMENSIONS ONLY

CYAL50253622
© Ordnance Survey Ireland/Government of Ireland.