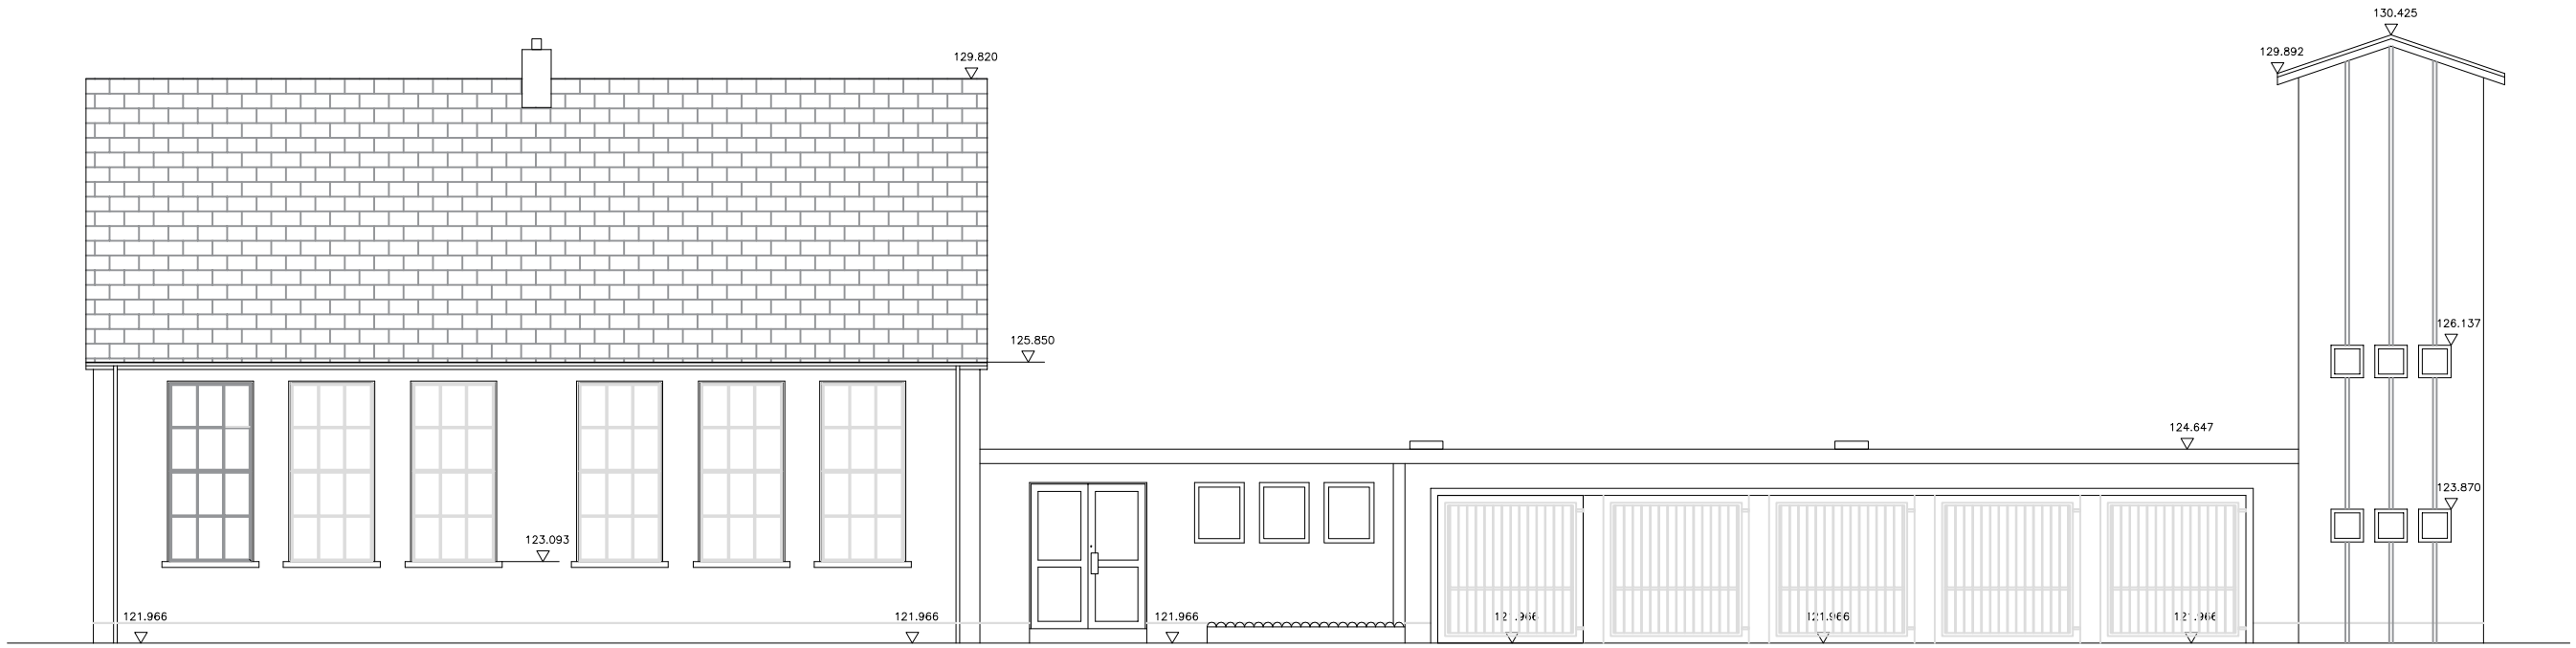

FRONT ELEVATION (EAST) - EXISTING

1:100

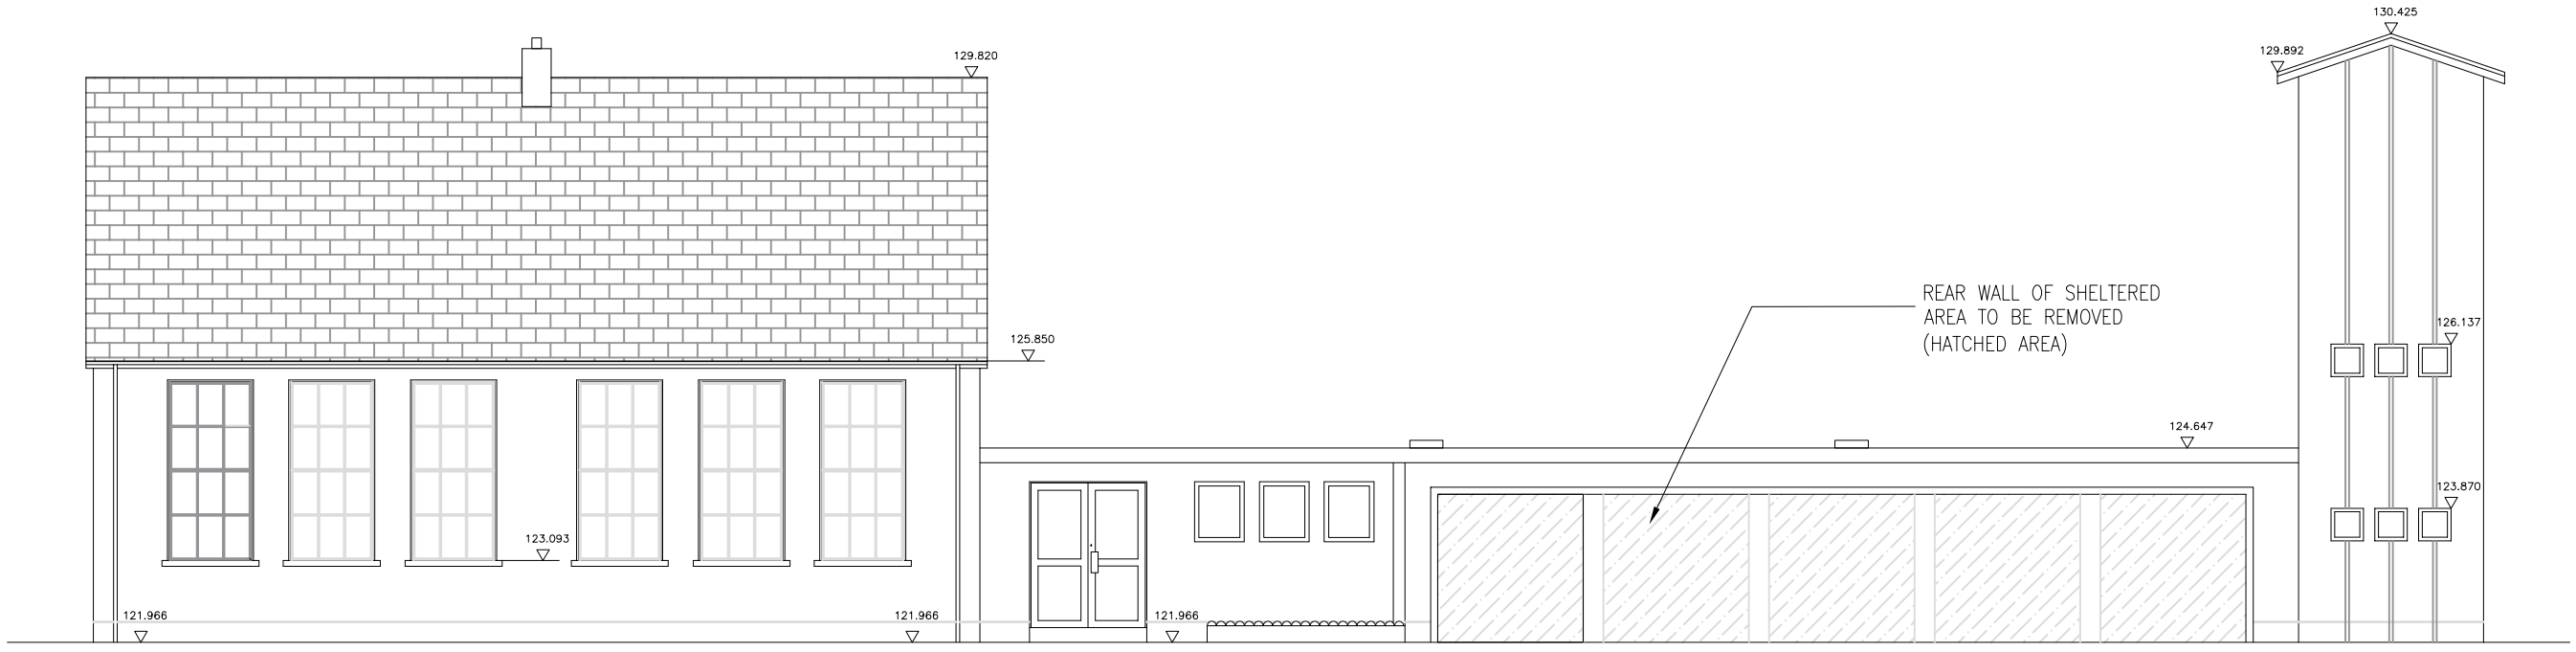

FRONT ELEVATION (EAST) - PRPOSED

1:100

BALLYROAN COMMUNITY DEVELOPMENT

PLAYGROUND SITE PROJECT

DRG: PS-03 rev 23.09.03

ELEVATIONS

1:100 @ A3